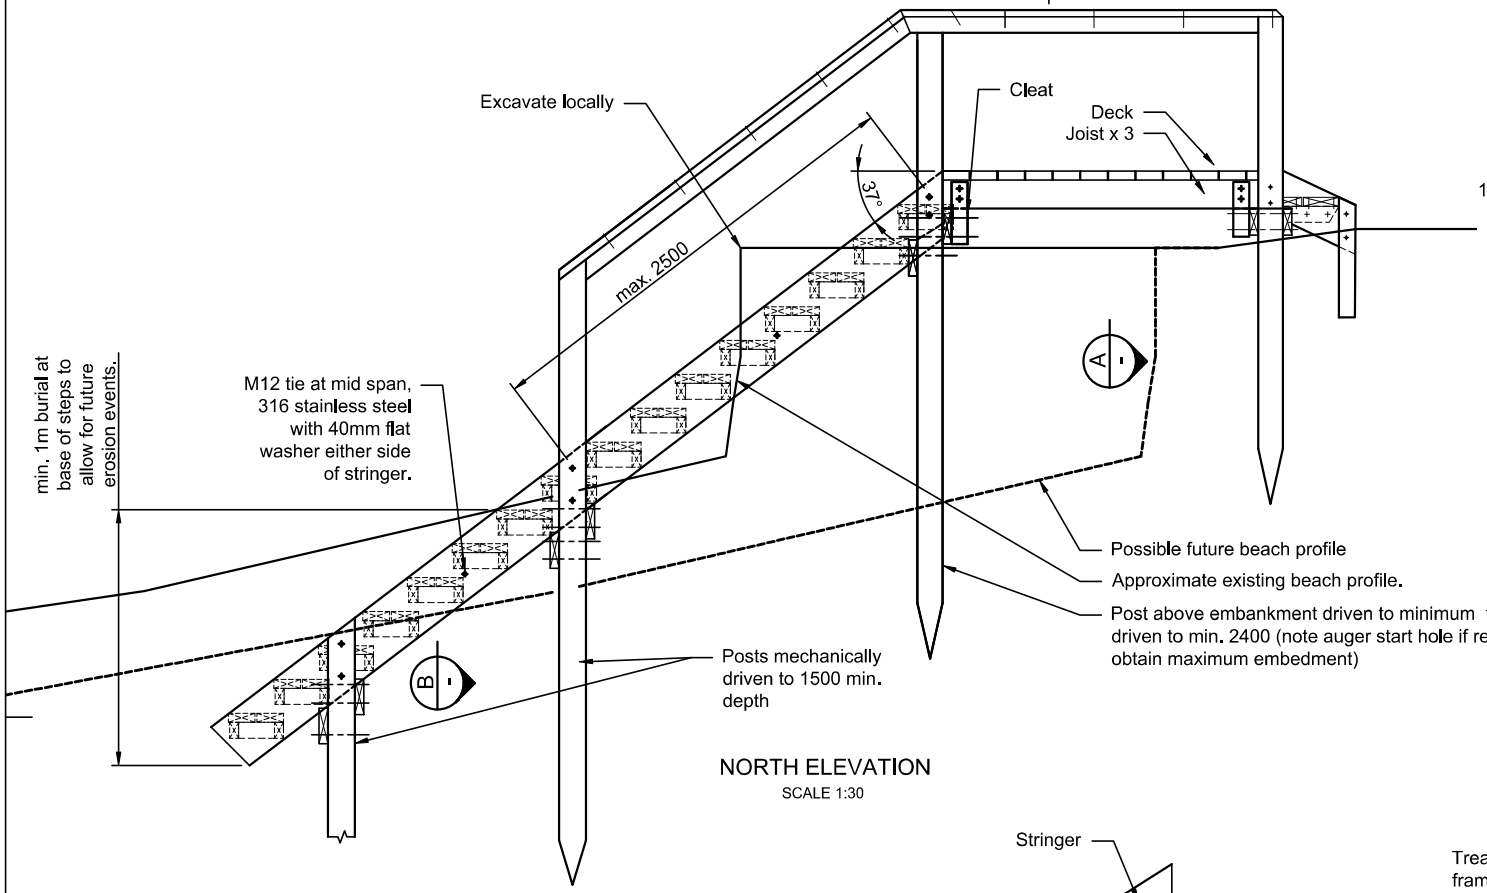

NORTH ELEVATION
SCALE 1:30

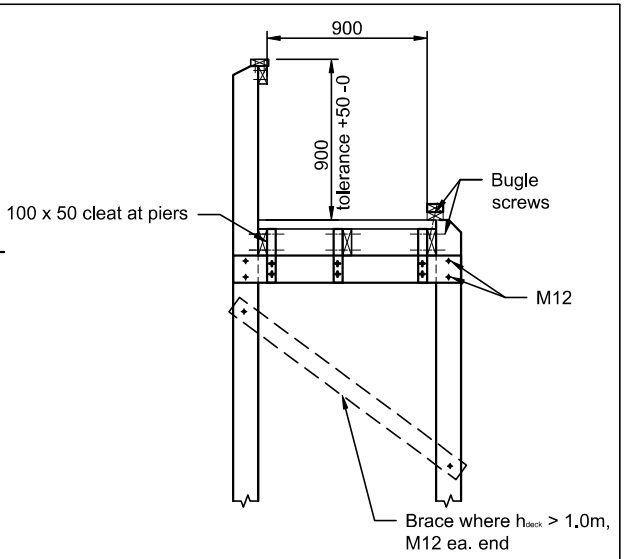

SECTION A
SCALE 1:30

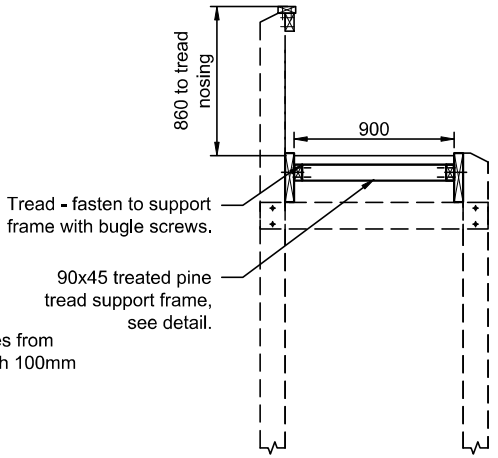

SECTION B
SCALE 1:30

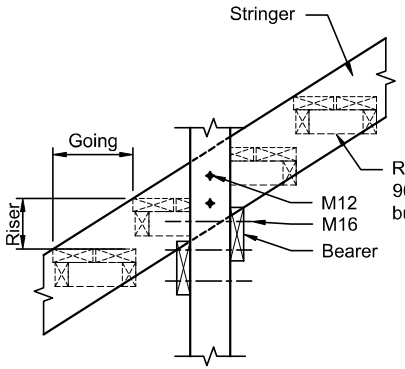

STAIR DETAIL 1
SCALE 1:20

MATERIALS	
Top rail	90x35 Macrocarpa
Facing rail	90x45 / F7 / H4 treated pine
Posts	150 round / F5 / H6 treated pine
Deck	150 x 50 roughsawn treated pine F5 / H4
Joists	150x50 / F5 / H4 treated pine
Bearers	200x50 / F5 / H6 treated pine
Treads	150 x 50 roughsawn treated pine F5 / H6
Stringers	250x50 / F5 / H6 treated pine

NOTES:
1. Dimensions and levels are approximate. Exact dimensions and levels are to be determined on site based on existing bank geometry. Staircase angle of 37° is shown (Riser 240, going 190), may be adjusted within NCC staircase parameters
2. All bolts to be Gr. 316, installed with 40x3 (min.) round washers, sizes as indicated.
3. All screws to be Gr. 316 bugle screws.
4. All other steelwork and fasteners Gr. 316 stainless steel.

ALTERATIONS:

REFERENCE:

DRAWING TITLE:
CAMBRIA DRIVE NINE MILE BEACH
STAIRCASE NORTH
GENERAL ARRANGEMENT & DETAILS

DRG NO.:	SHT SIZE:	REV:
PWS-121297-02	A3	0
DRAWN: H LEES	DATE: 15/11/2022	

TASMANIA PARKS & WILDLIFE SERVICE